


清华艺博 户外形象提升方案

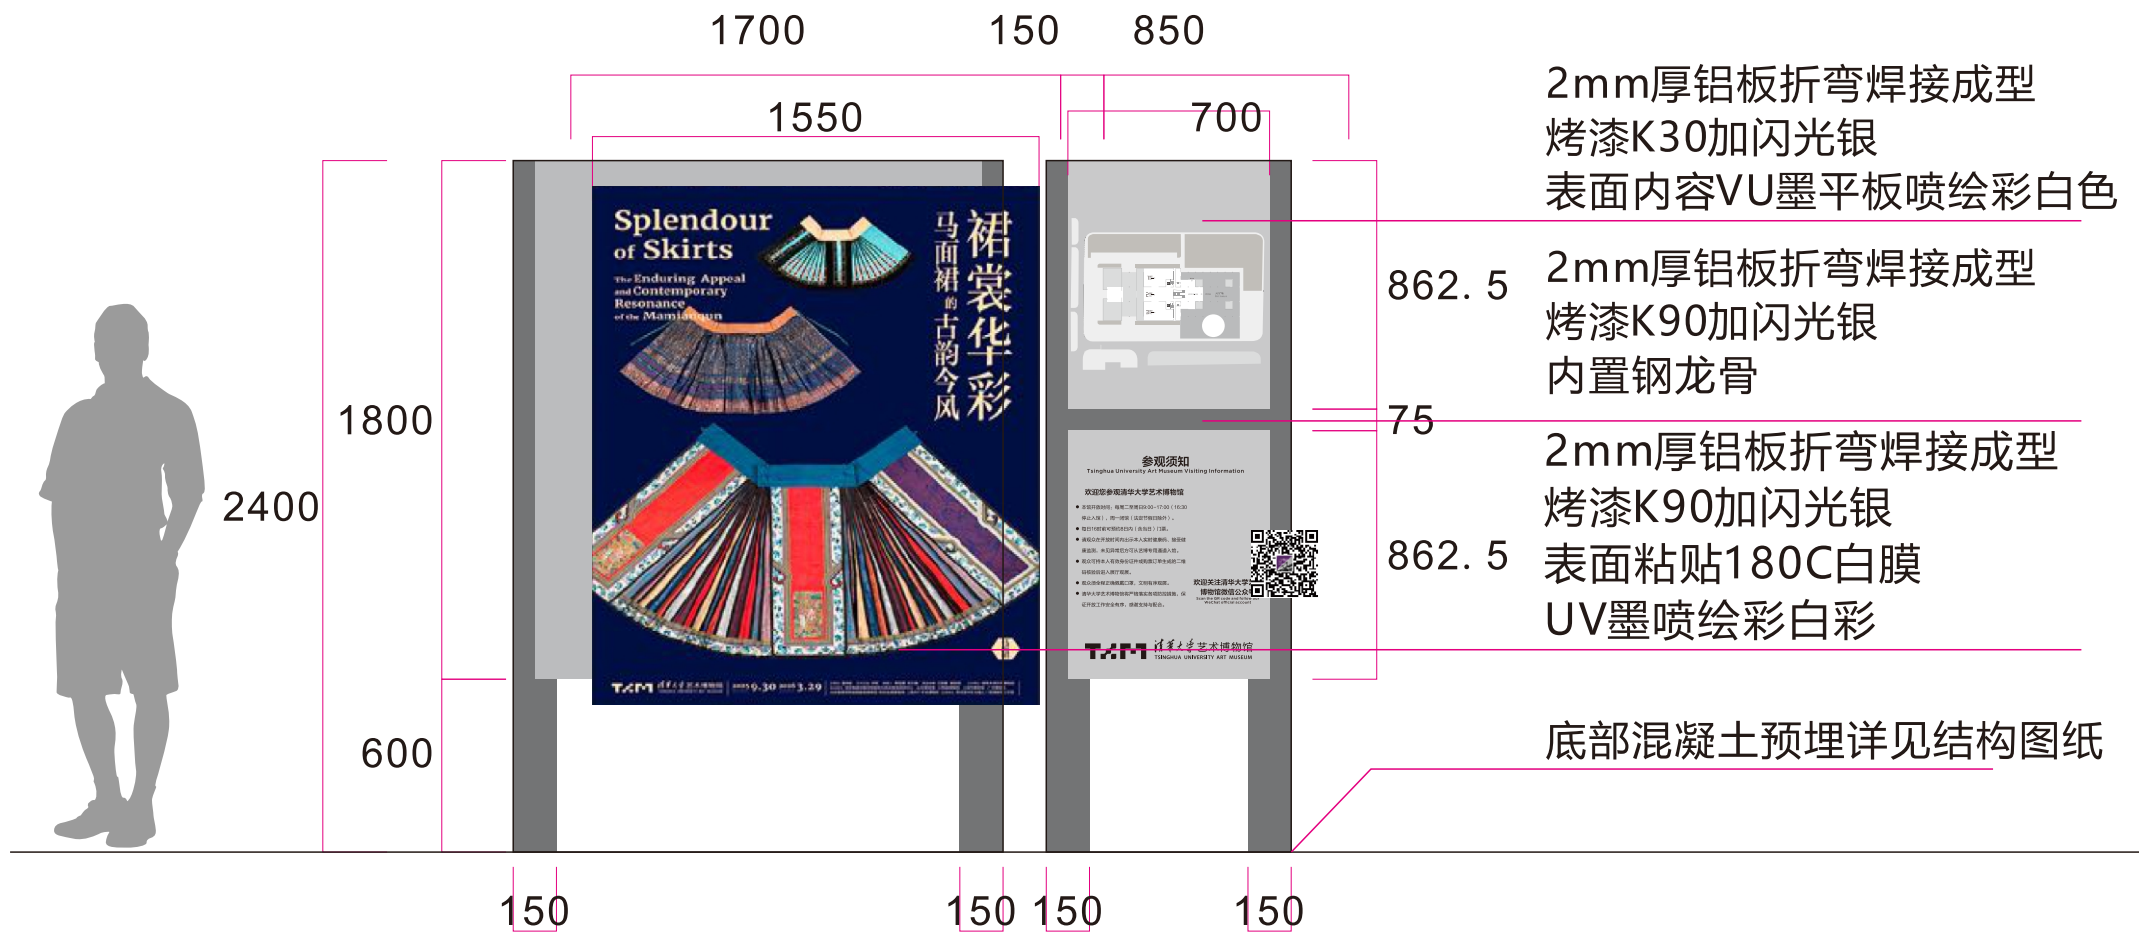

品名：户外北侧小立牌组合
工艺：见标注
规格：2400*1700*180/2400*850/180
数量：1套
安装方式：预埋安装



设置在艺博北侧
校内绿地
大学东三门南侧
人流较大曝光度较高



效果图

编号:TRYC00L/JL-SJ/8.3-13 记录性文件

Project
清华大学艺术博物馆户外标识

Client
户外标识

Project No .	Page	Date
		2026.06.02

Drawing Title


Drawing No .

Scale


Design Director	Profession Director	Process Director
Design	Drawn	Checked

Revision

Note:
· Copy Right Reserved by Trycool Co., Ltd.
· Not for Construction Purpose

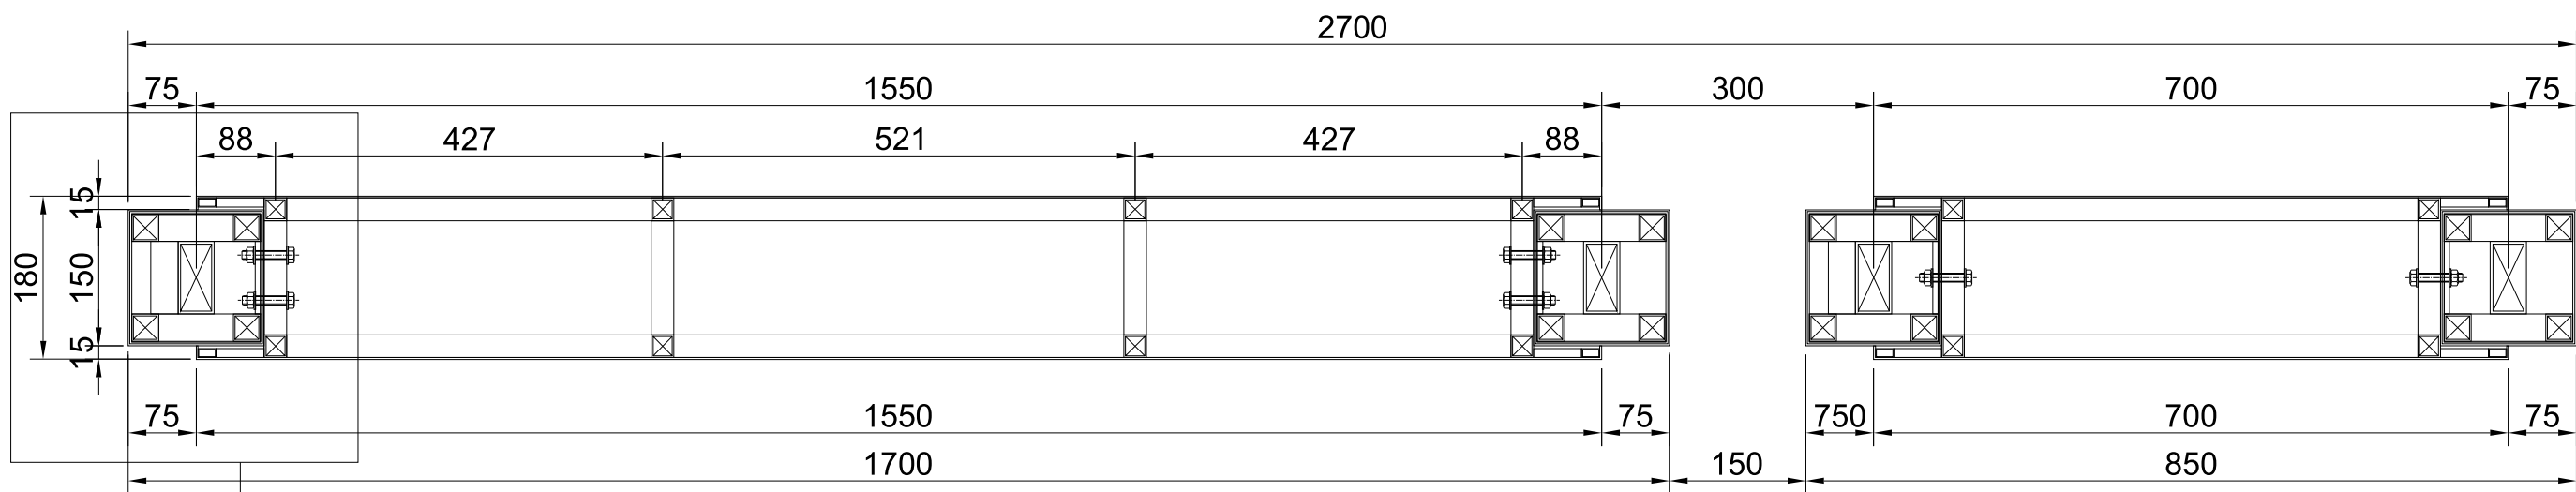

1-1剖面图
SCALE 1:10

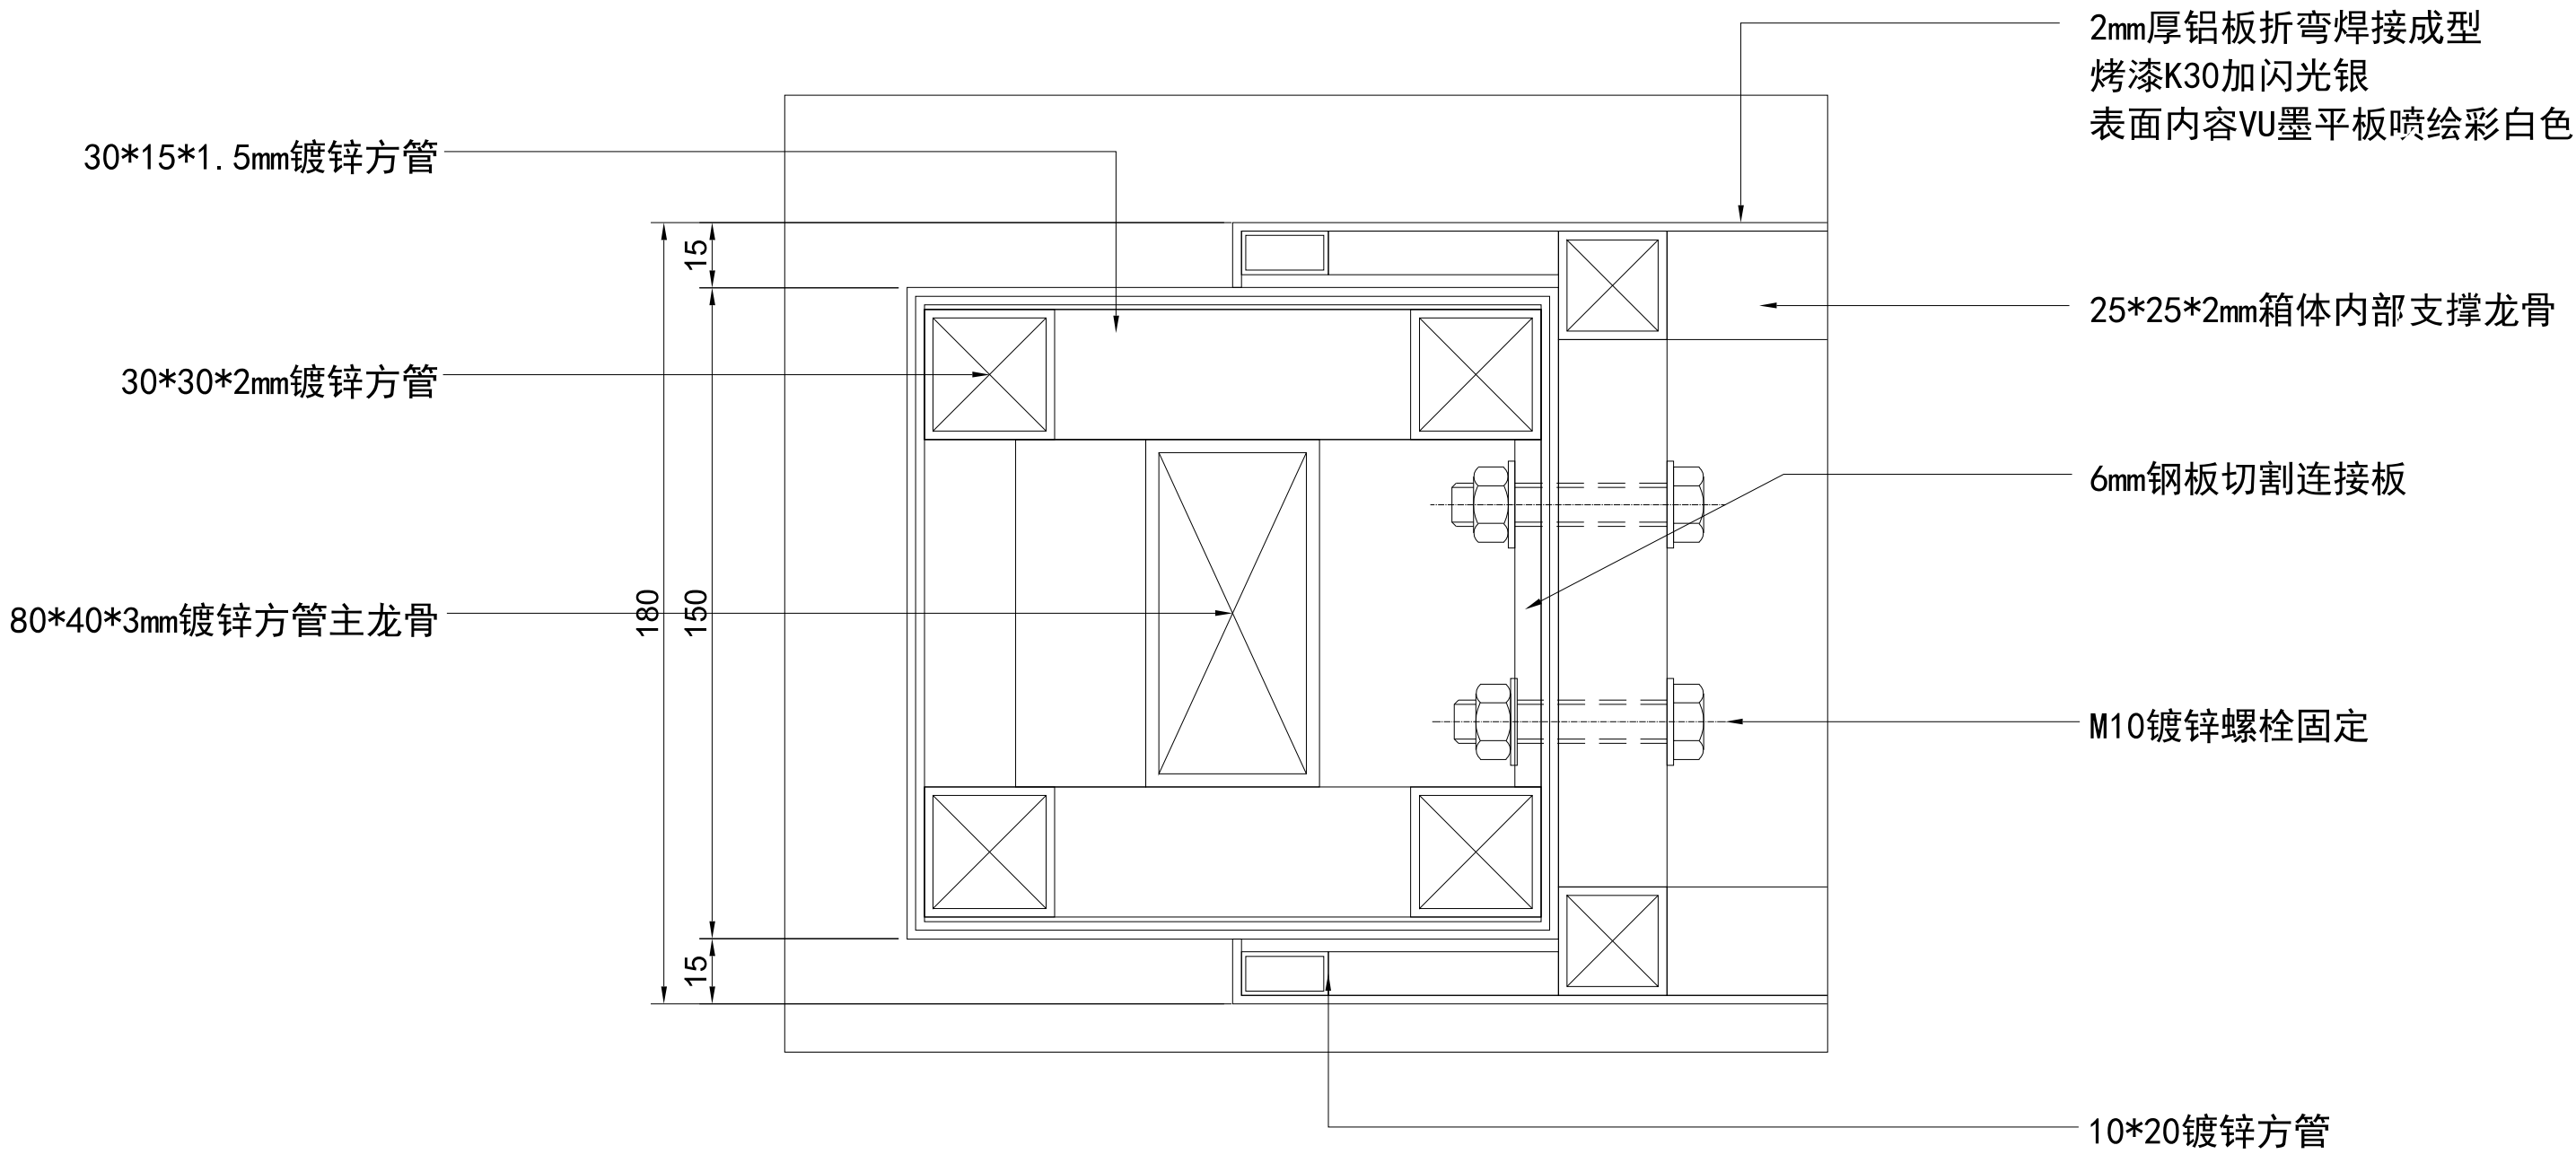

A-大样图
SCALE 1:2

编号:TRYCOOL/JL-SJ/8.3-13 记录性文件

Project
清华大学艺术博物馆户外标识

Client
户外标识

Project No .	Page	Date
		2026.06.02

Drawing Title


Drawing No .	Scale

Design Director	Profession Director	Process Director

Design	Drawn	Checked


Revision

Note:
·Copy Right Reserved by Trycool Co., Ltd.
·Not for Construction Purpose

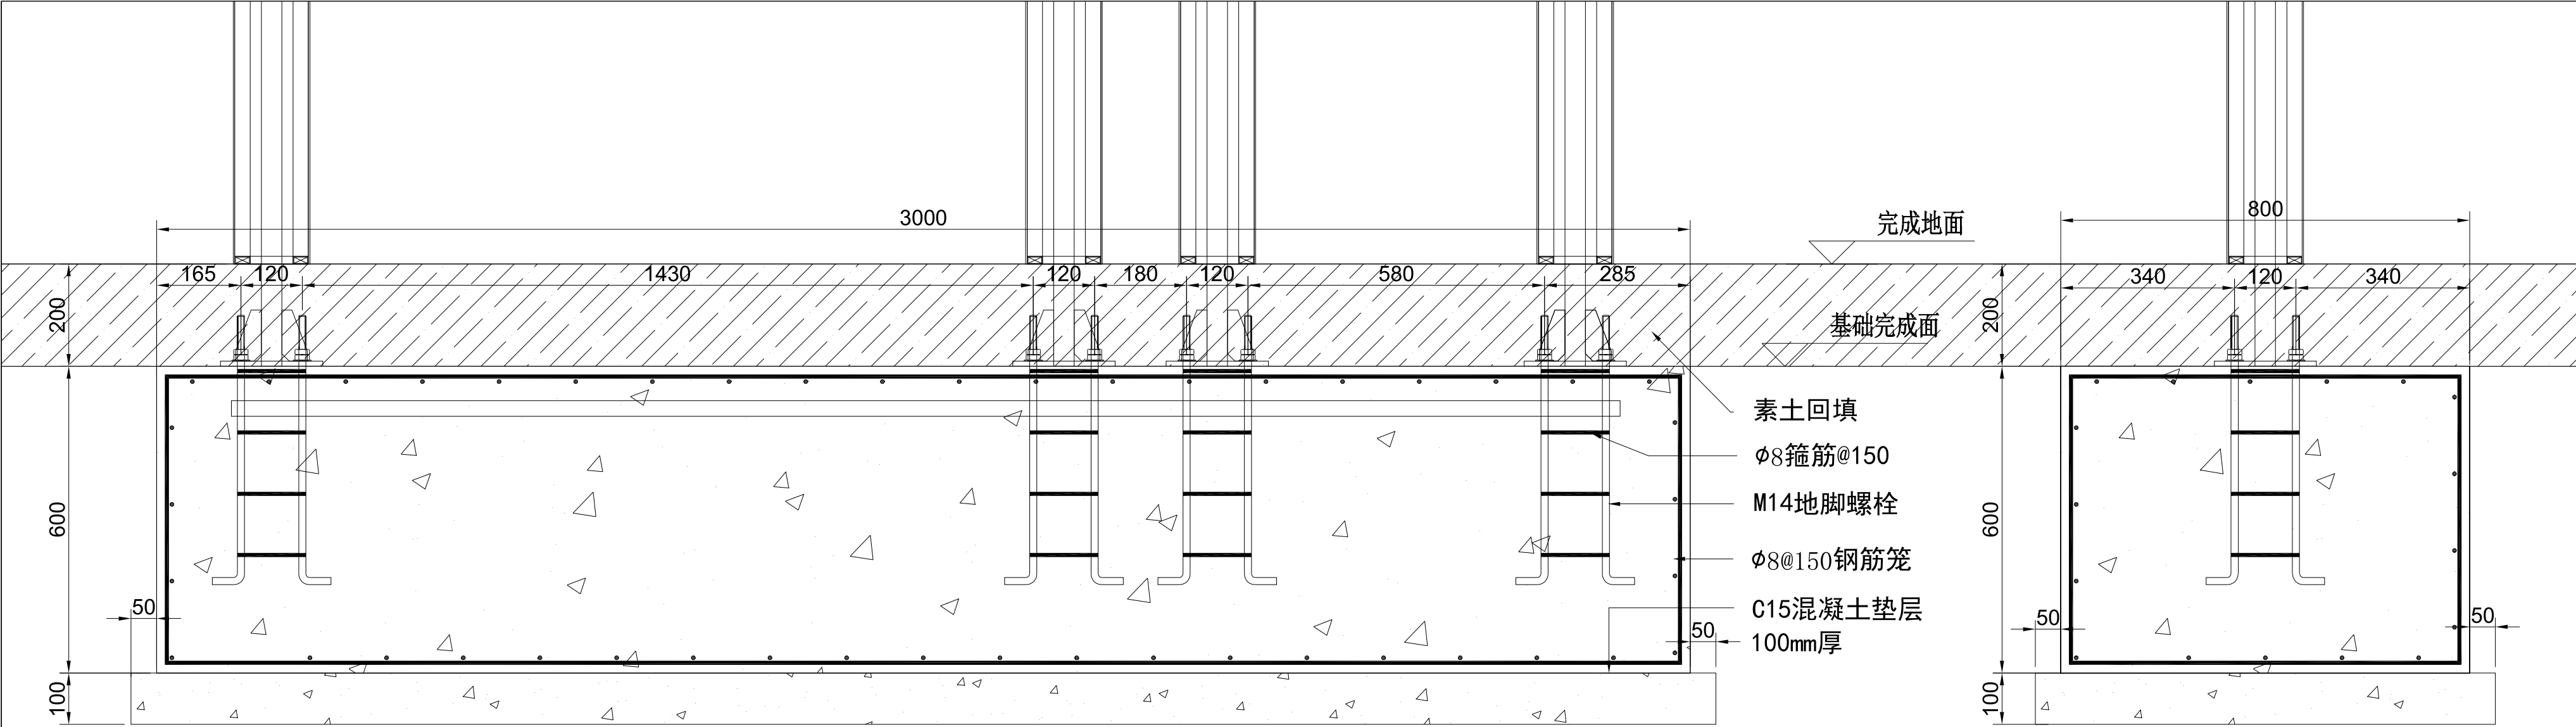


基础正剖面图
SCALE 1:12


基础侧剖面图
SCALE 1:12

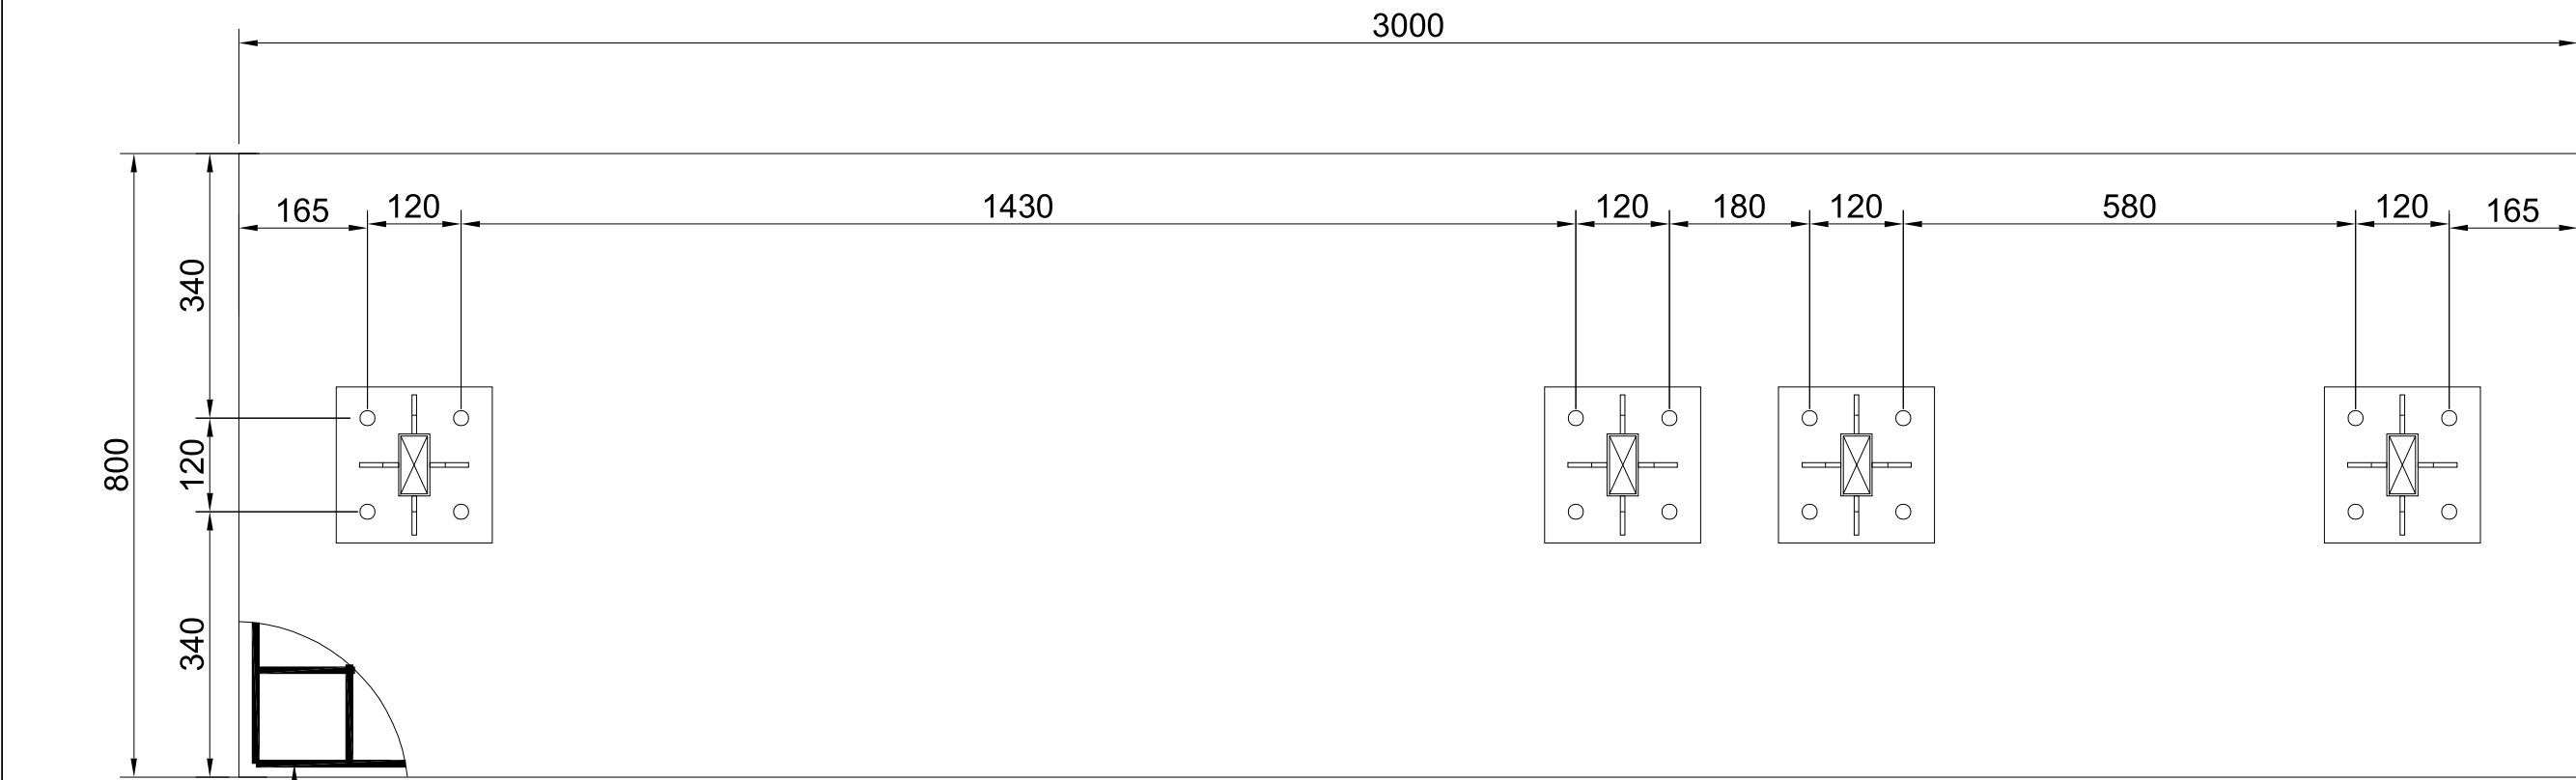


基础正剖面图
SCALE 1:12

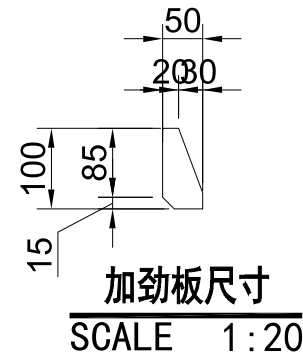

加劲板尺寸
SCALE 1:20

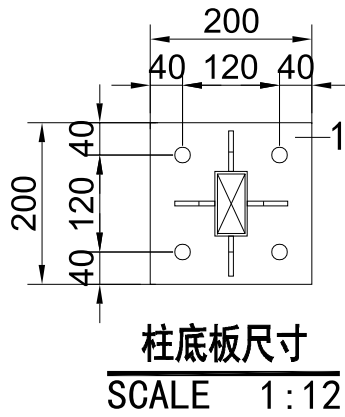

柱底板尺寸
SCALE 1:12

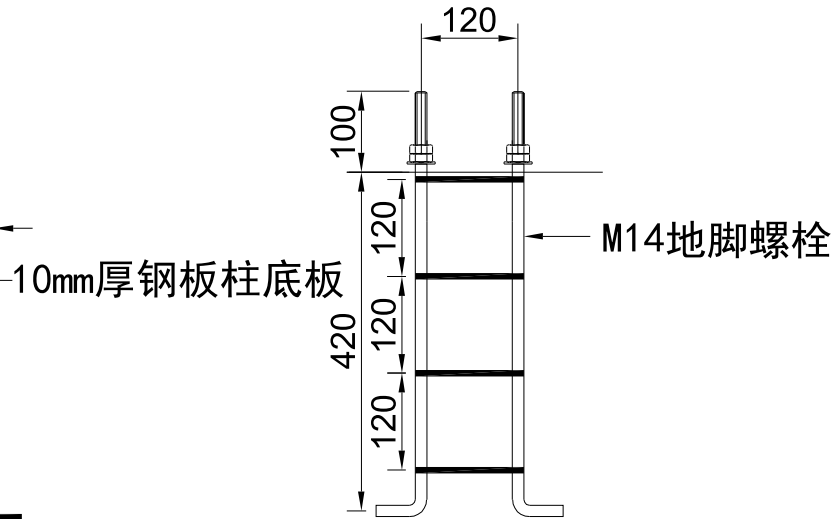

地胶螺栓尺寸
SCALE 1:20

编号:TRYCOOL/JL-SJ/8.3-13 记录性文件

Project
清华大学艺术博物馆户外标识

Client
户外标识

Project No .	Page	Date
		2026.06.02

Drawing Title

Drawing No .	Scale
--------------	-------


Design Director	Profession Director	Process Director
-----------------	---------------------	------------------

Design	Drawn	Checked
--------	-------	---------

Revision

Note:
·Copy Right Reserved by Trycool Co., Ltd.
·Not for Construction Purpose

品名：户外北侧小立牌组合
工艺：见标注
规格：2400*1700*180/2400*850/180
数量：1套
安装方式：预埋安装

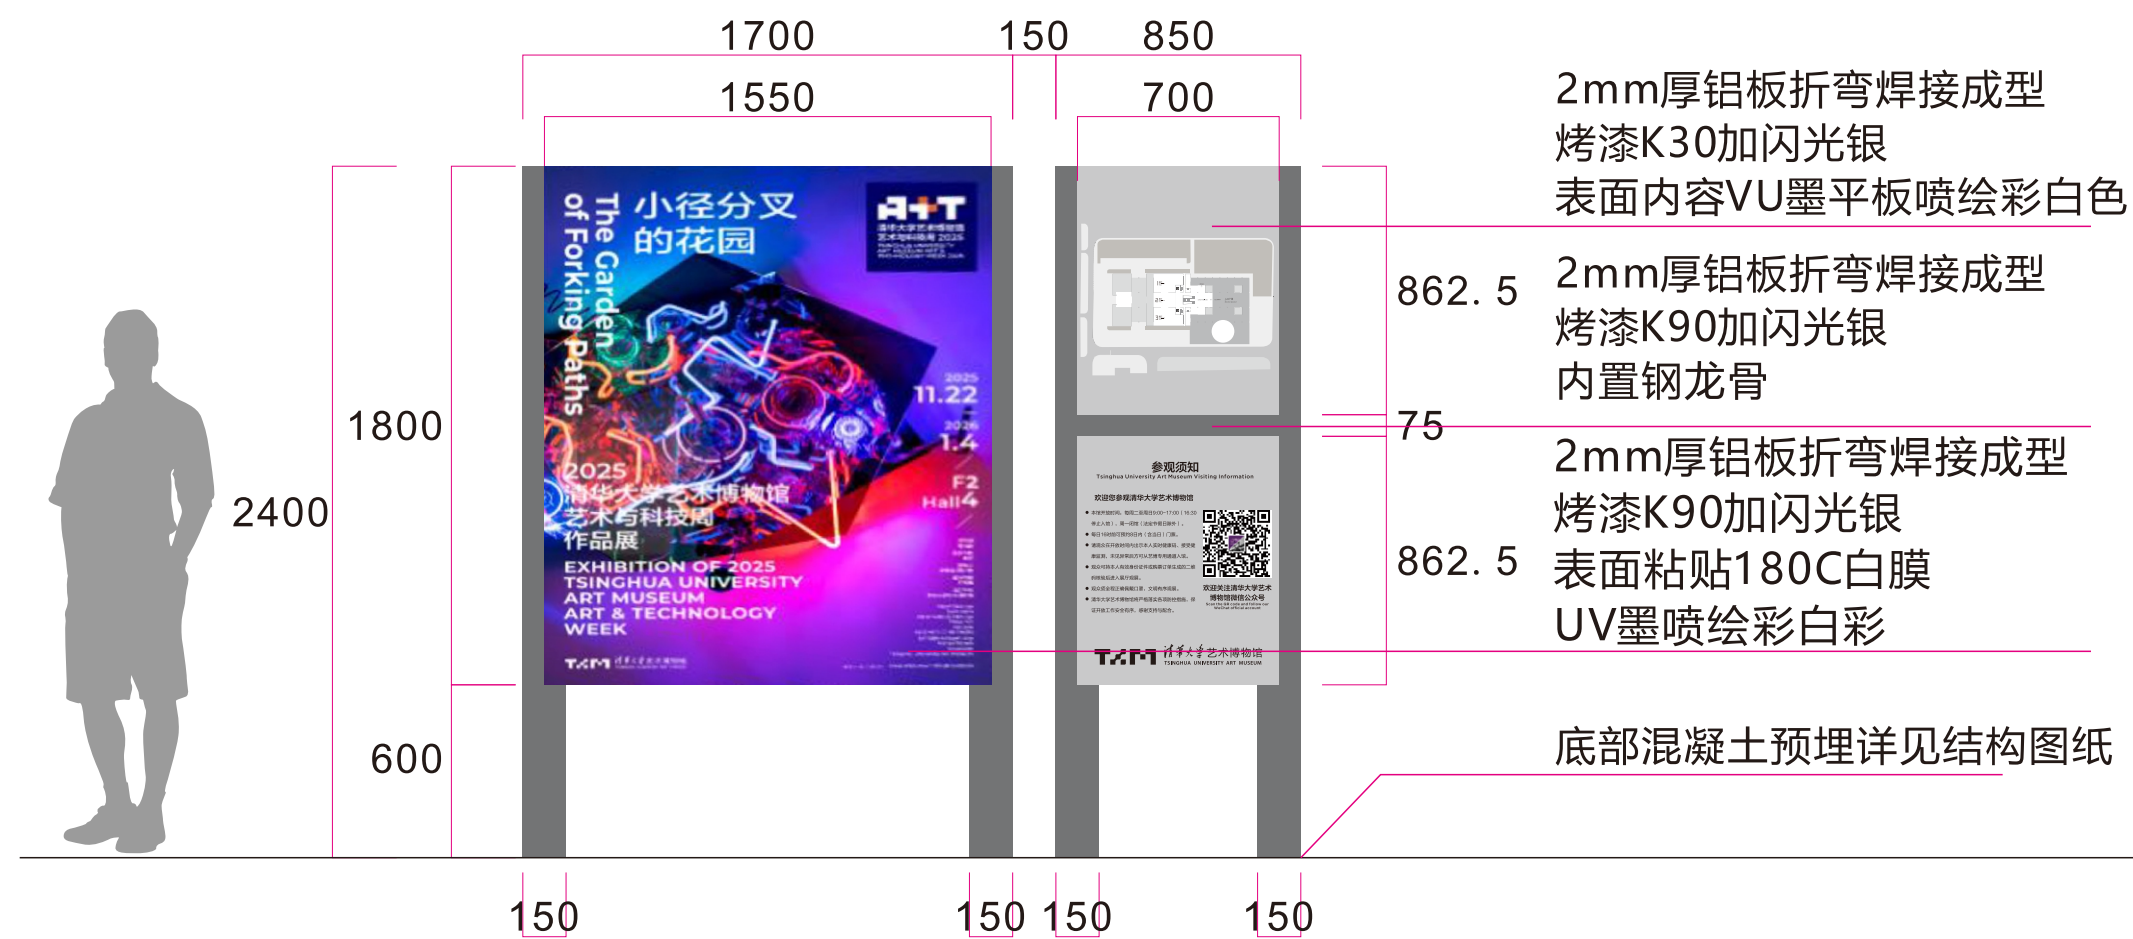


设置在北侧校内绿地
面向南侧校内主干道
明德路
人流大曝光度高




效果图

编号:TRYCOOL/JL-SJ/8.3-13 记录性文件		
Project 清华大学艺术博物馆户外标识		
Client 户外标识		
Project No .	Page	Date 2026.06.02
Drawing Title		
Drawing No .		Scale
Design Director	Profession Director	Process Director
Design	Drawn	Checked
Revision		
Note: ·Copy Right Reserved by Trycool Co., Ltd. ·Not for Construction Purpose		

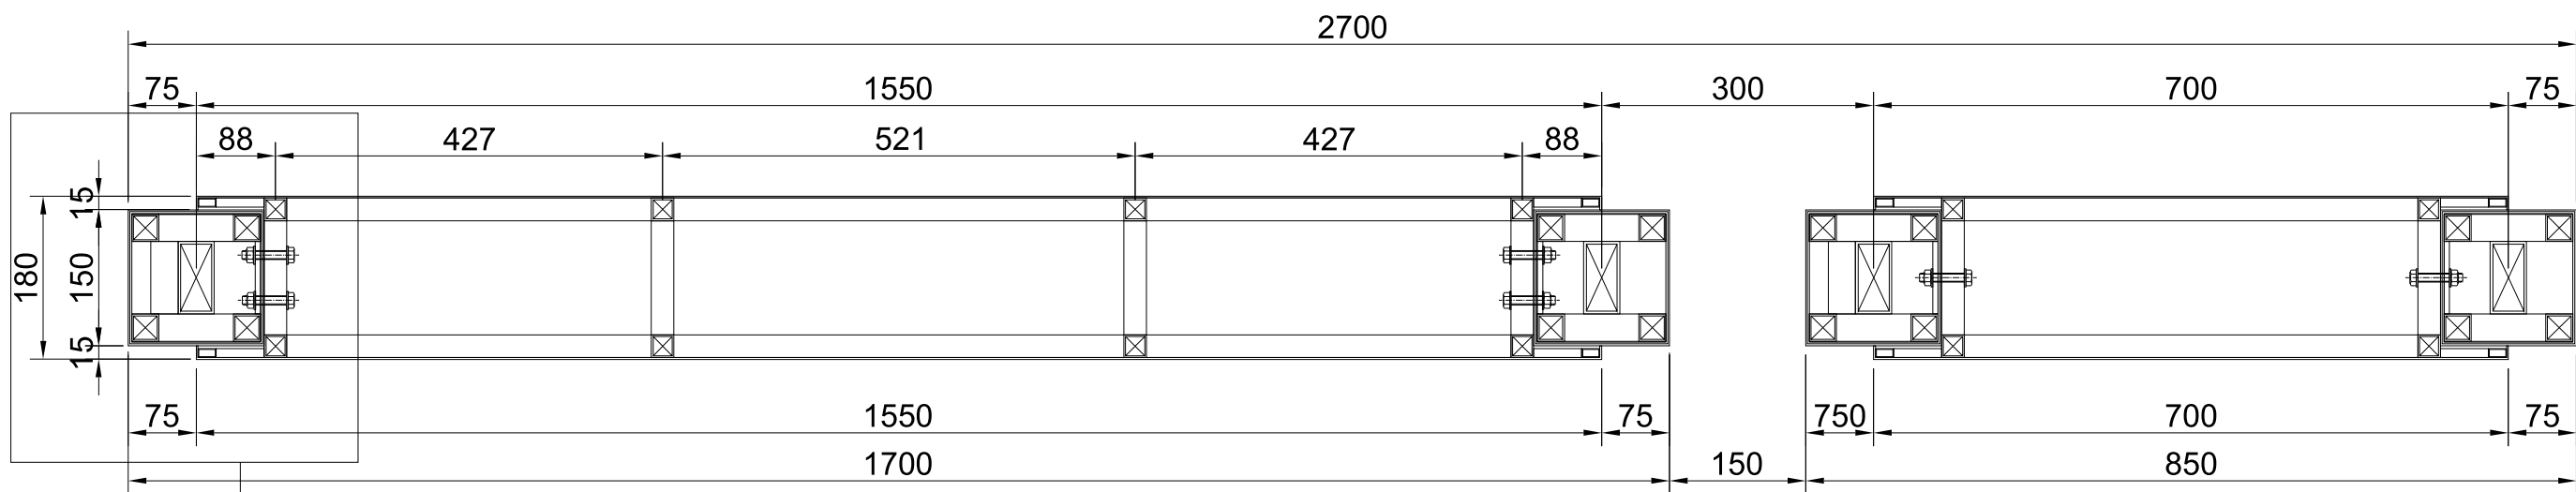

1-1剖面图
SCALE 1:10

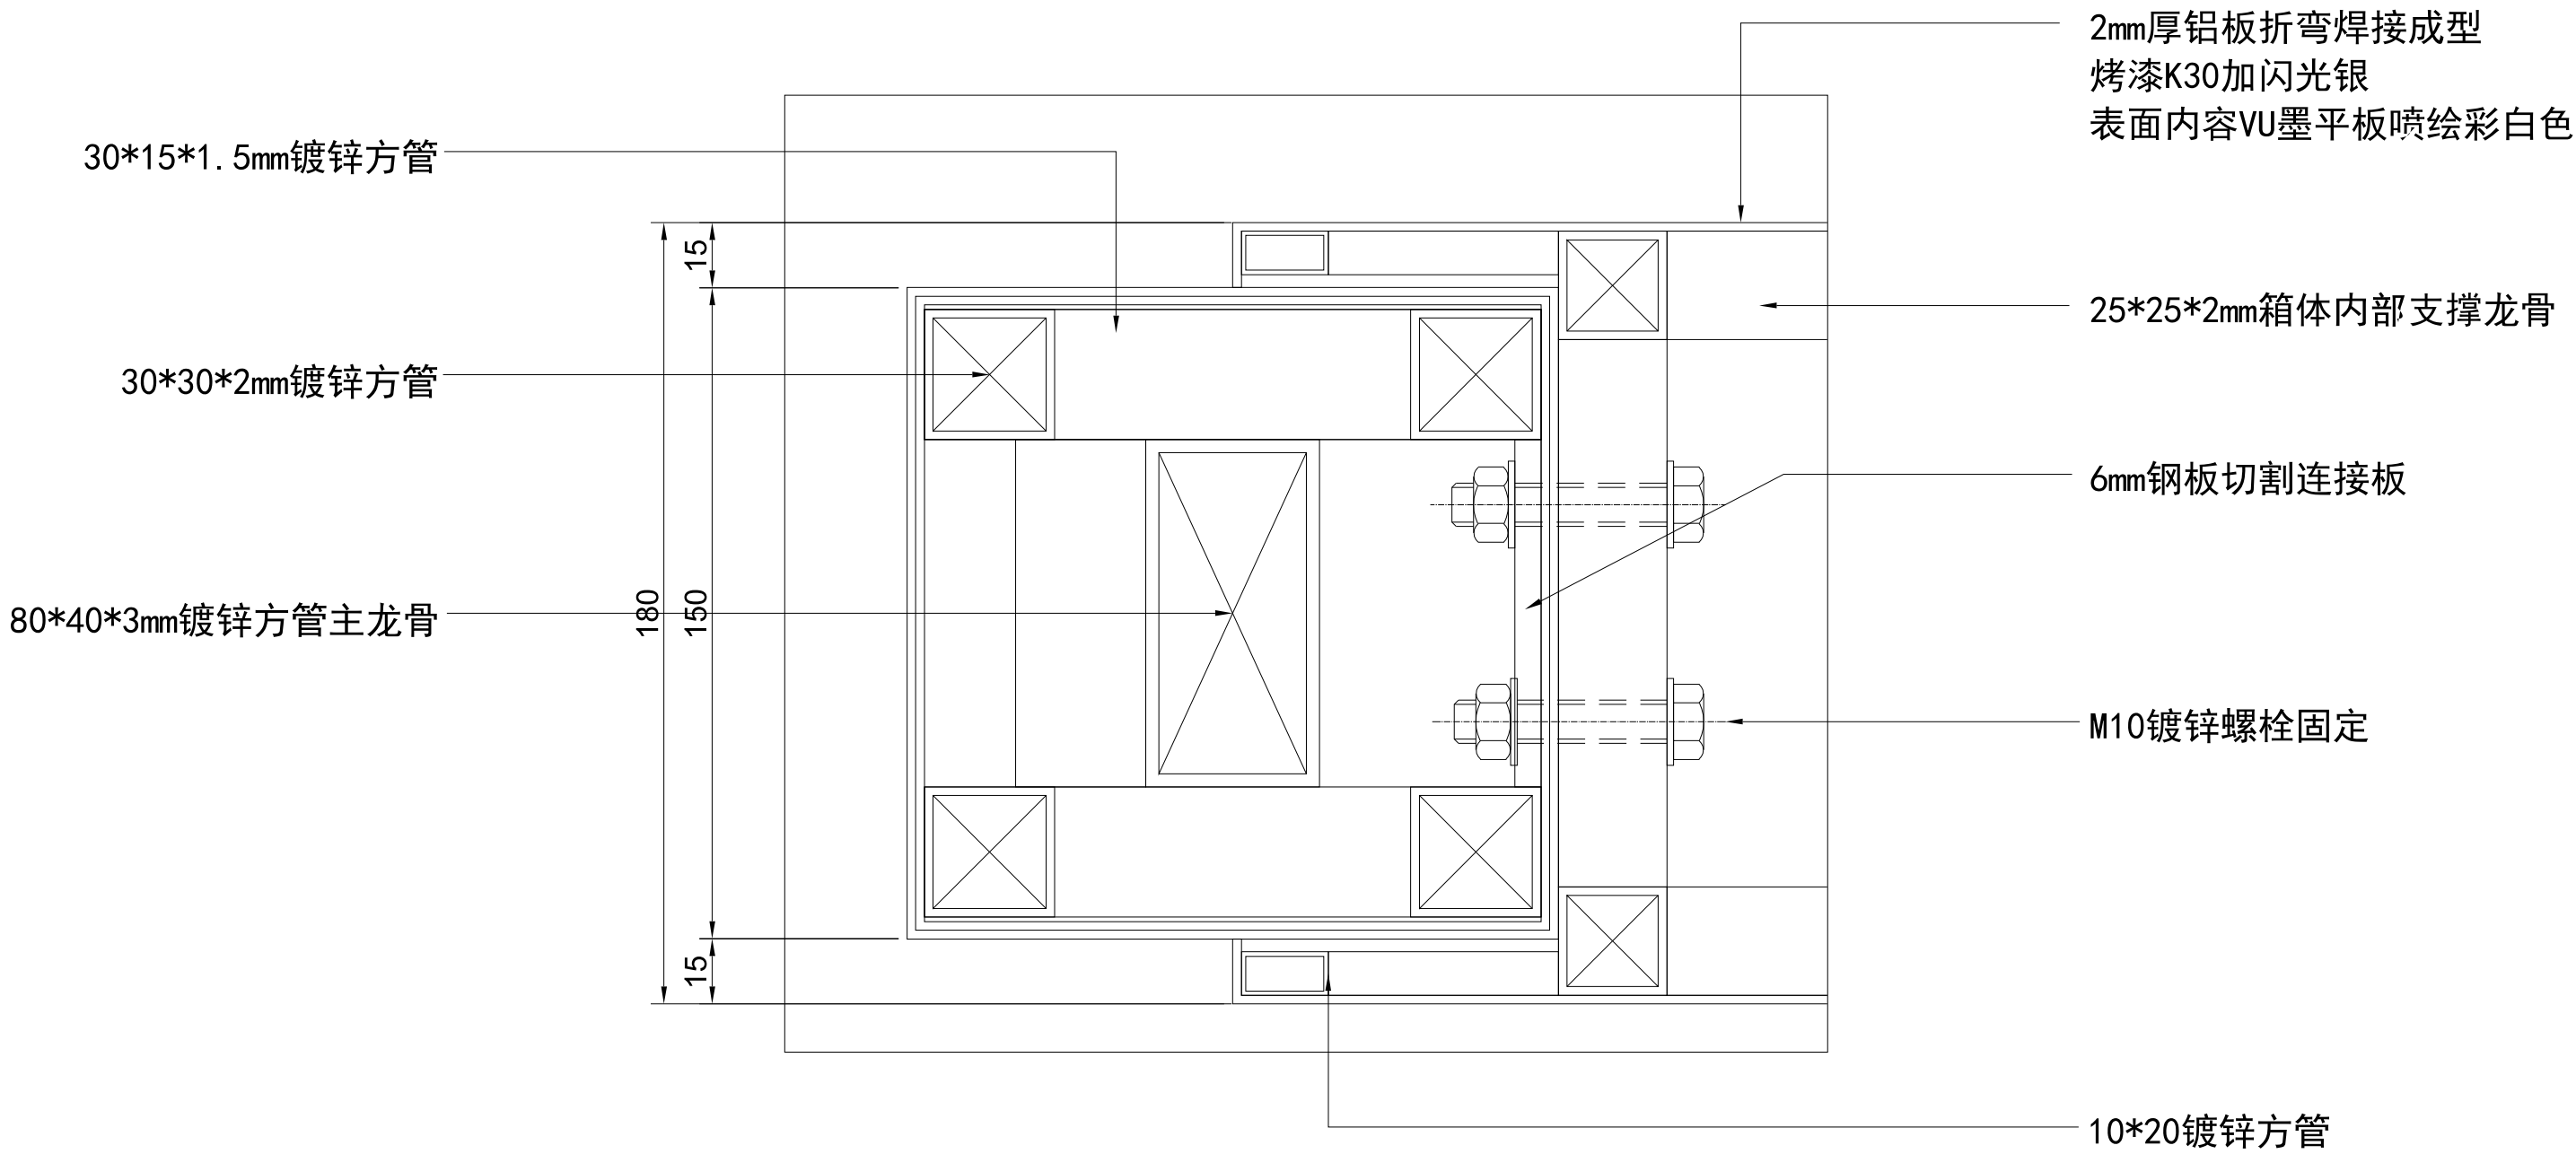

A-大样图
SCALE 1:2

编号:TRYCOOL/JL-SJ/8.3-13 记录性文件

Project
清华大学艺术博物馆户外标识

Client
户外标识

Project No .	Page	Date
		2026.06.02

Drawing Title


Drawing No .	Scale

Design Director	Profession Director	Process Director

Design	Drawn	Checked


Revision

Note:
·Copy Right Reserved by Trycool Co., Ltd.
·Not for Construction Purpose

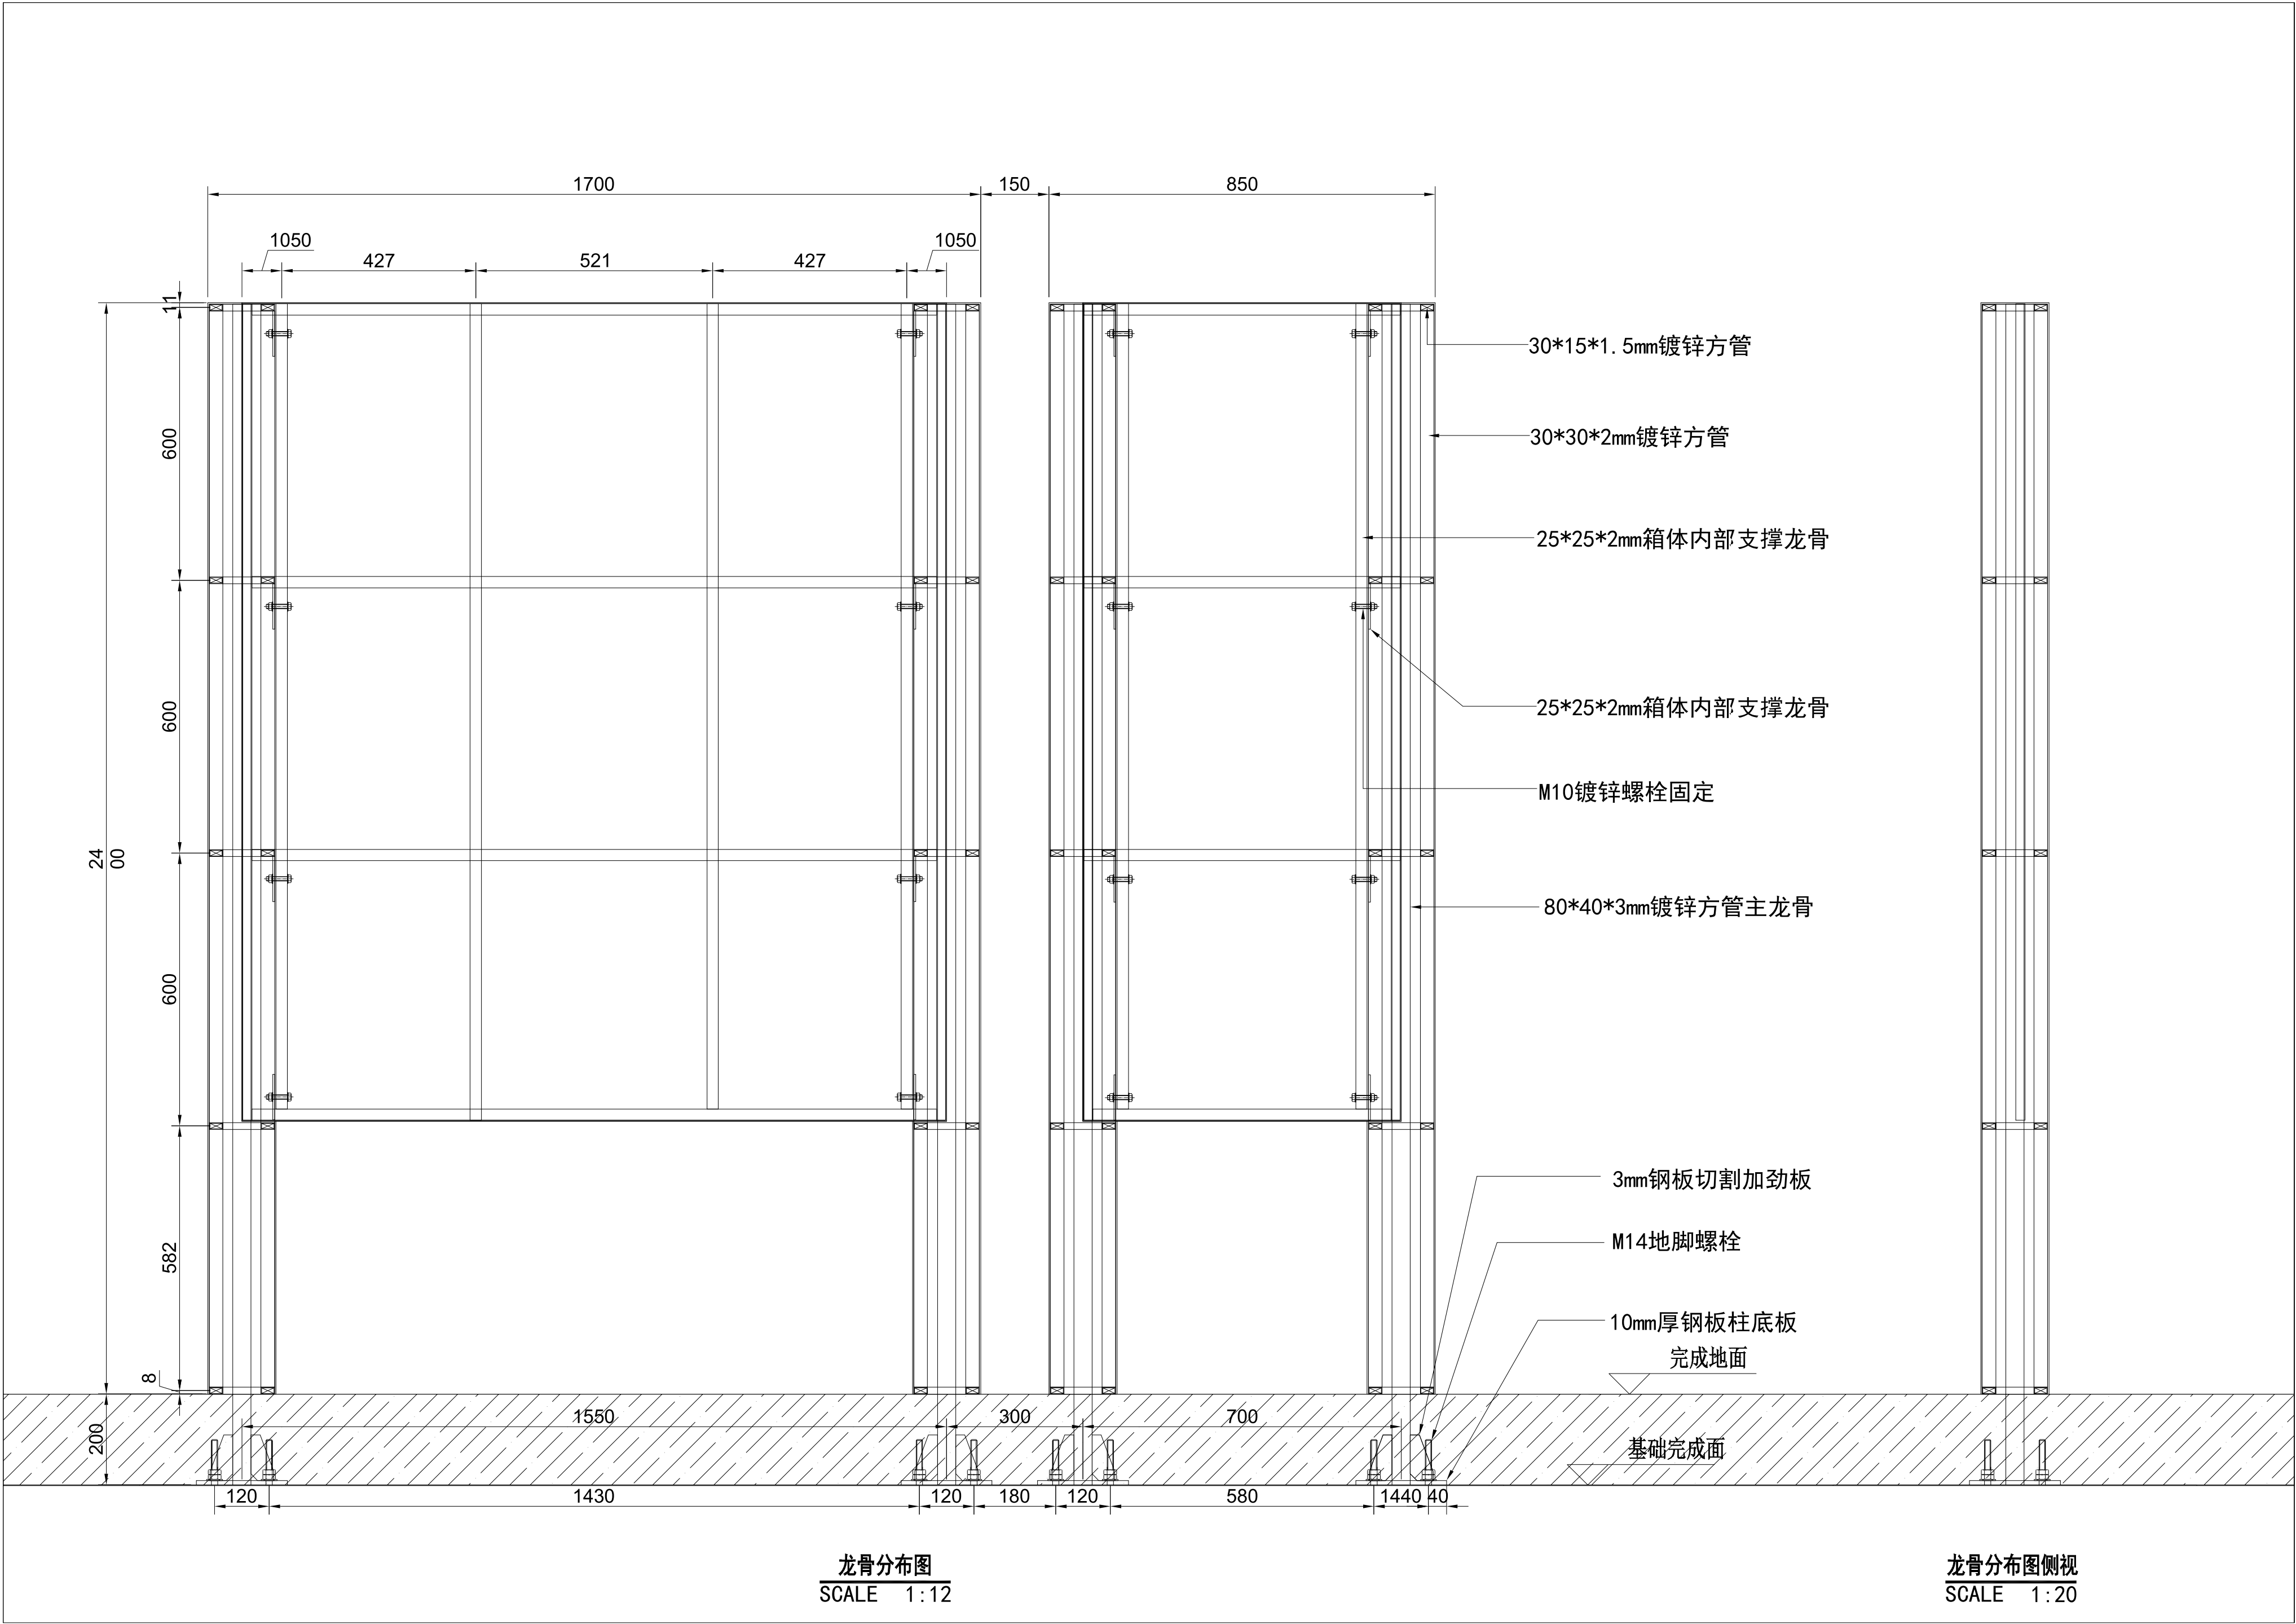


龙骨分布图
SCALE 1:12

龙骨分布图侧视
SCALE 1:20

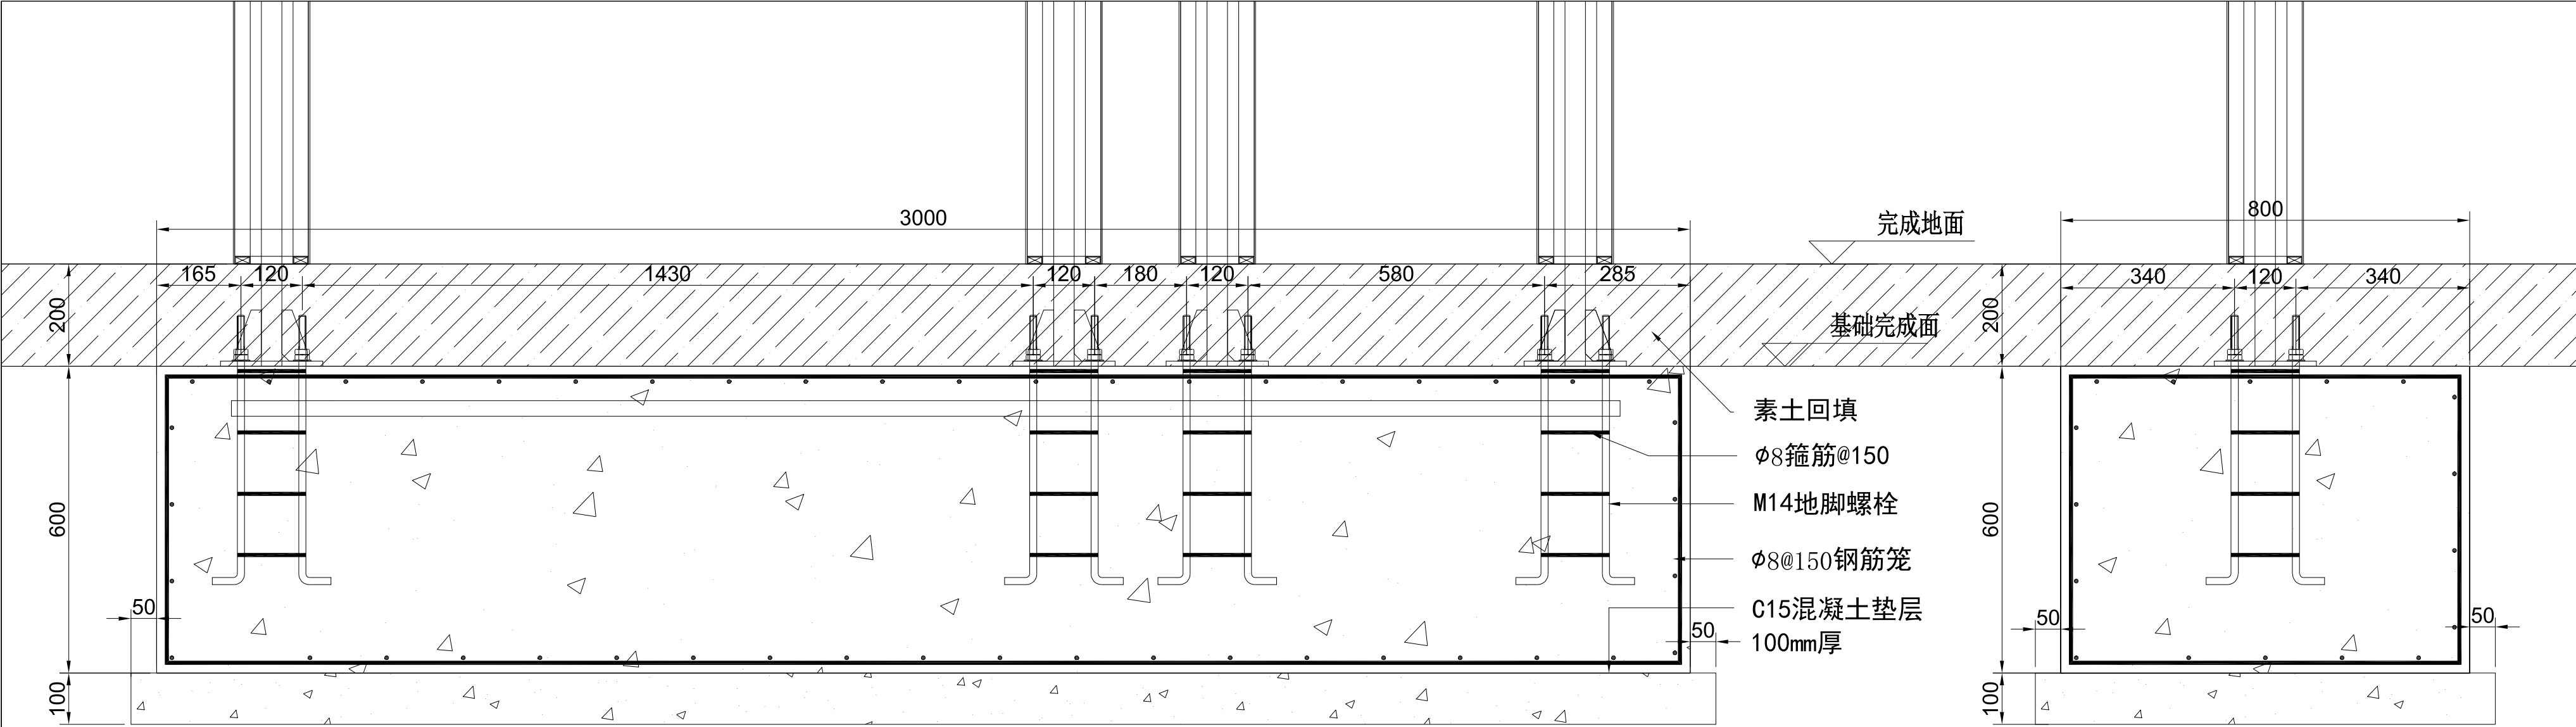


基础正剖面图
SCALE 1:12


基础侧剖面图
SCALE 1:12

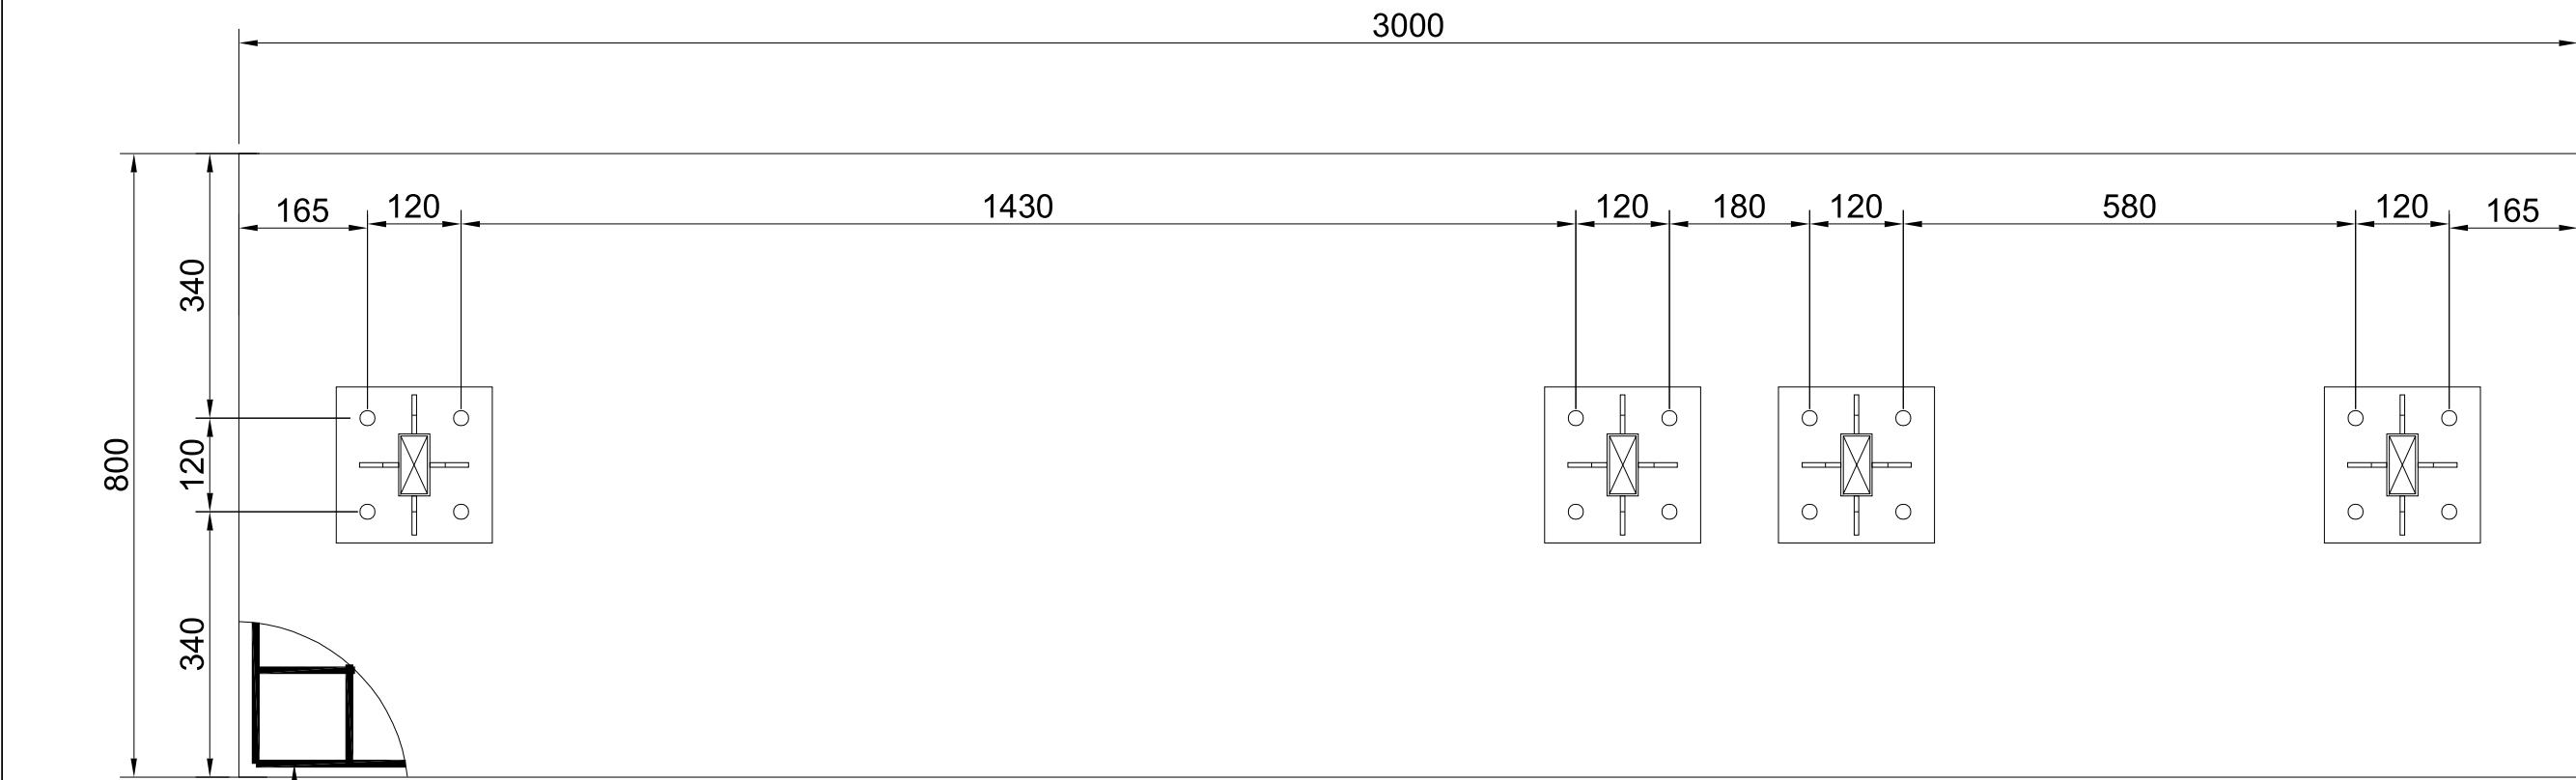


基础正剖面图
SCALE 1:12

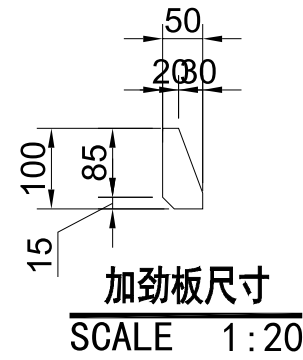

加劲板尺寸
SCALE 1:20

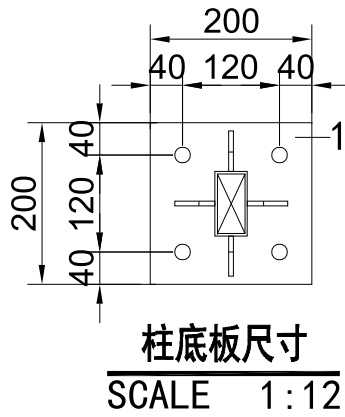

柱底板尺寸
SCALE 1:12

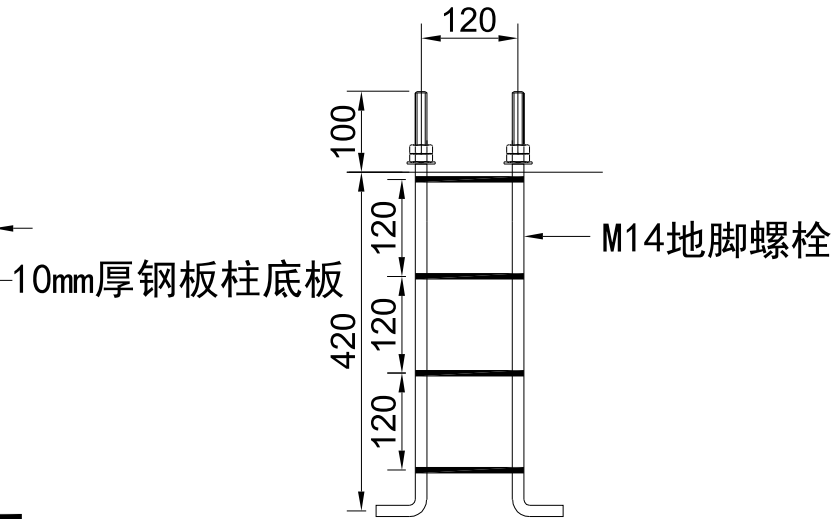

地胶螺栓尺寸
SCALE 1:20

编号:TRYCOOL/JL-SJ/8.3-13 记录性文件

Project
清华大学艺术博物馆户外标识

Client
户外标识

Project No .	Page	Date
		2026.06.02

Drawing Title

Drawing No .	Scale
--------------	-------

Design Director	Profession Director	Process Director
-----------------	---------------------	------------------

Design	Drawn	Checked
--------	-------	---------

Revision

Note:
·Copy Right Reserved by Trycool Co., Ltd.
·Not for Construction Purpose